REVISION SCHEDULE

REV. NO.	REV. DESCRIPTION	REV. DATE	DRAWN	CHECKED
PL1	ISSUED FOR PLANNING	14/03/2019	TGB	KO'M
PL2	ISSUED FOR PLANNING	28/08/2019	JPC	JFC

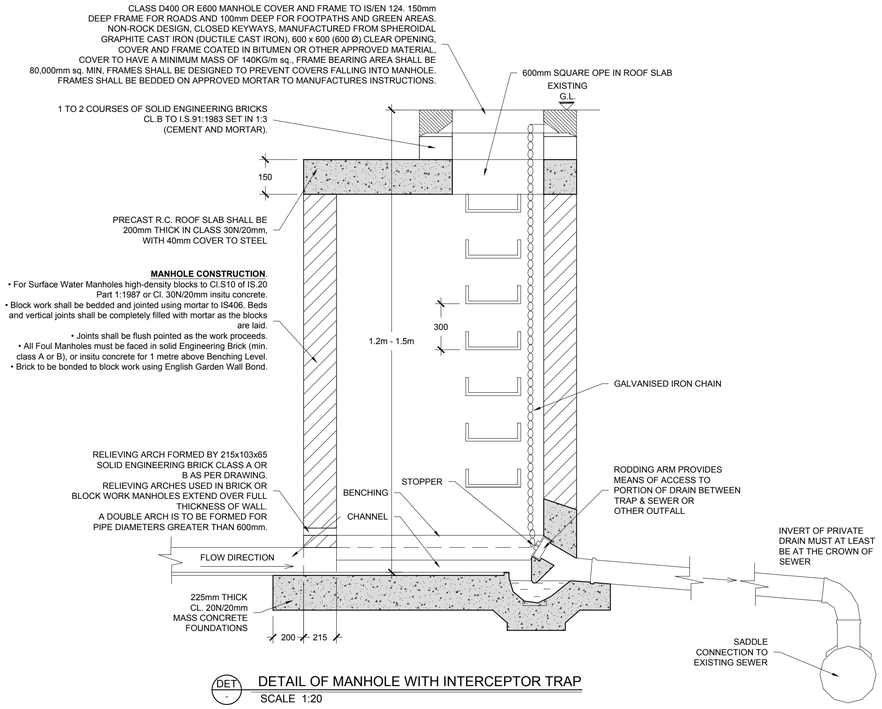

DET — DETAIL OF MANHOLE WITH INTERCEPTOR TRAP
SCALE 1:20

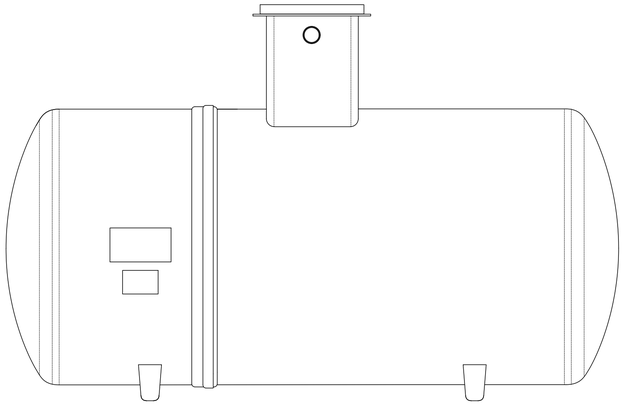

TYPICAL RAINWATER HARVESTING TANK OF 1.8m DIAMETER
SCALE - N.T.S.

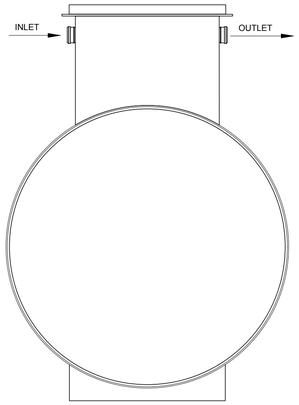

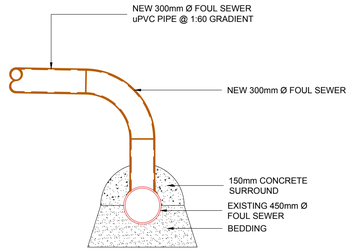

SADDLE CONNECTION
SCALE 1:20

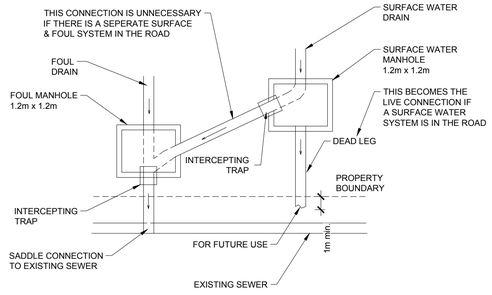

PLAN OF SEPERATE CONNECTION TO COMBINED SEWER
SCALE 1:50

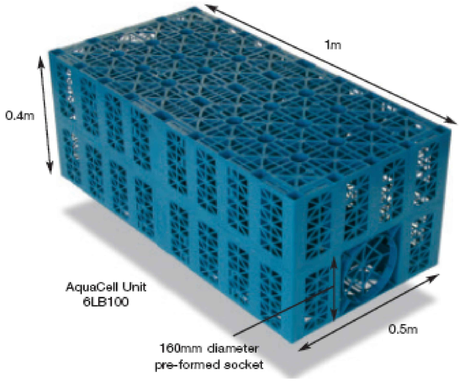

C001 — WAVIN AQUACELL UNIT
NOT TO SCALE

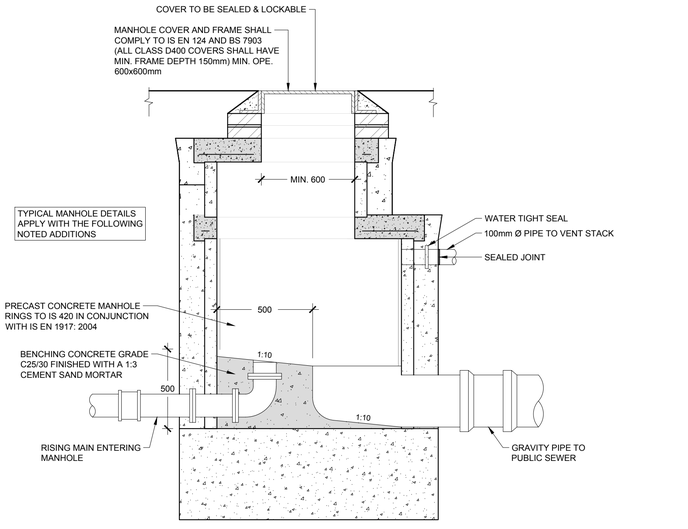

SECTION THRU' RISING MAIN DISCHARGE MANHOLE
SCALE 1:20

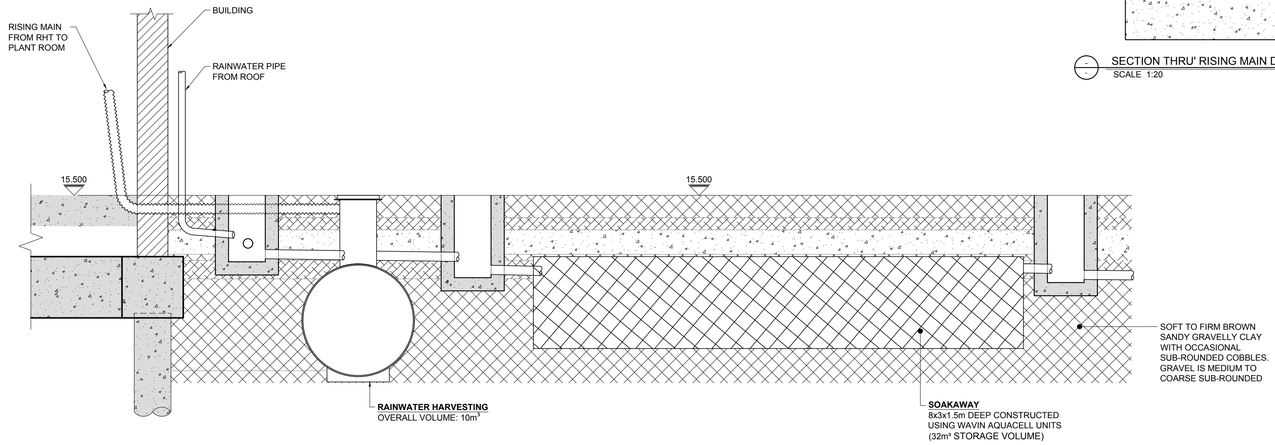

TYPICAL SECTION THREWSOAKAWYA WITH CRUSHED STONE
SCALE 1:50

Drawing Stage: PLANNING

Project Details:	
Site Address:	NEWMARKET, DUBLIN 8
Client:	SUMMIX
Architect:	HENRY J. LYONS ARCHITECTS
M&E Designer:	EDC ENGINEERS
Contractor:	

Notes

1. ALL ENGINEERS DRAWINGS TO BE READ IN CONJUNCTION WITH RELEVANT DRAWINGS AND SPECIFICATIONS.
2. ALL SETTING OUT TO ARCHITECTS DRAWINGS.
3. DO NOT SCALE FROM ENGINEERS DRAWINGS.
4. ANY DISCREPANCIES BETWEEN DRAWINGS, SKETCHES, VERBAL INSTRUCTIONS AND SITE CONDITIONS TO BE REFERRED TO THE DESIGN TEAM BEFORE WORK COMMENCES.
5. ALL LEVELS ARE STRUCTURAL UNLESS NOTED OTHERWISE.
6. DETAILS SHOWN ARE IN ACCORDANCE WITH IRISH WATER STANDARD DETAILS AND CODES OF PRACTICE. REFERENCE SHOULD BE MADE TO CURRENT IRISH WATER STANDARD DETAILS IN ADVANCE OF CONSTRUCTION.
7. VALVES, METERS AND HYDRANTS IN LANDSCAPED AREAS TO BE INSTALLED ON CONCRETE PLINTHS WITH MARKER POSTS IN ACCORDANCE WITH IRISH WATER STANDARD DETAILS.

Drawn by:	Checked by:	Approved by:	Date:
TGB	KO'M	KO'M	14/03/2019

Project Name: ARDEE POINT — Scale: A.S @A1 — Project Number: 1896

Drawing Title: STANDARD WATER SERVICES DETAILS SHEET 2 OF 4

Project:	Originator:	Zone:	Level:	Type:	Discipline:	Drawing No:	Stage:	Revision:
AP	CORA	00	ZZ	DR	C	011	-	PL2

CORA CONSULTING ENGINEERS
Behan House, 10 Lower Mount Street, Dublin 2. D02 HT71
Tel: +353 1 661 1100
e-mail: info@cora.ie
Web: www.cora.ie