The copyright of this drawing is vested with Corstorphine & Wright Ltd and must not be copied or reproduced without the consent of the company.

Figured dimensions only to be taken from this drawing. DO NOT SCALE. All contractors must visit the site and be responsible for checking all setting out dimensions and notifying the architect of any discrepancies prior to any manufacture or construction work.

NOTES:

02 Indicative Image
nts

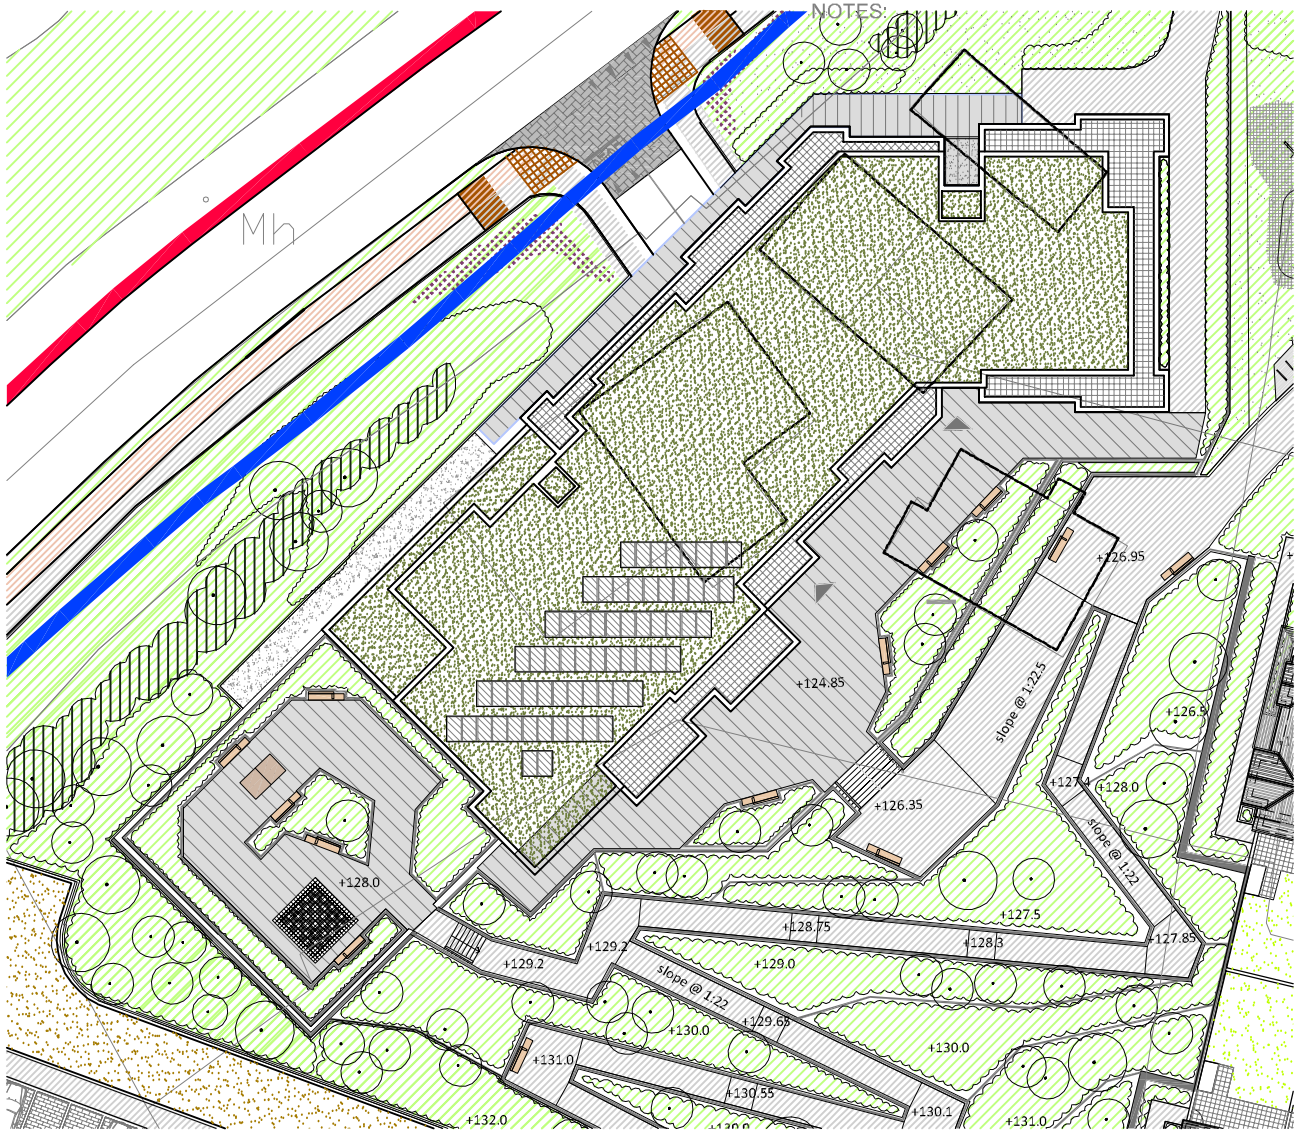

01 Apartent Block Roof Plan
SCALE: 1:500

GREEN ROOF SYSTEM. Typical build-up of semi-intensive green roof over Nuraply 3PG membrane and Nuratherm warm roof.

03 Typical Roof Buildup
nts

Rev	Date	Initial	Notes	Chk

SHD Issue

Client
Romeville Developments Ltd.

Project
Proposed Residential Development
Stoney Hill Road, Rathcoole,
Co. Dublin

Drawing Title
Apartment Green Roof Detail

Drawn	Checked	Paper Size	Scale	Date
KR	PU	A3	1:500, nts	May 2020

Project No.	Drawing No.	Revision
17-098	119	A

C+W O'BRIEN ARCHITECTS
No.1 Sarsfield Quay, Dublin 7, D07 R9FH
t: 01 518 0170 e:admin@cwoarchitects.ie
Dublin I London I Warwick I Manchester
www.cwoarchitects.ie