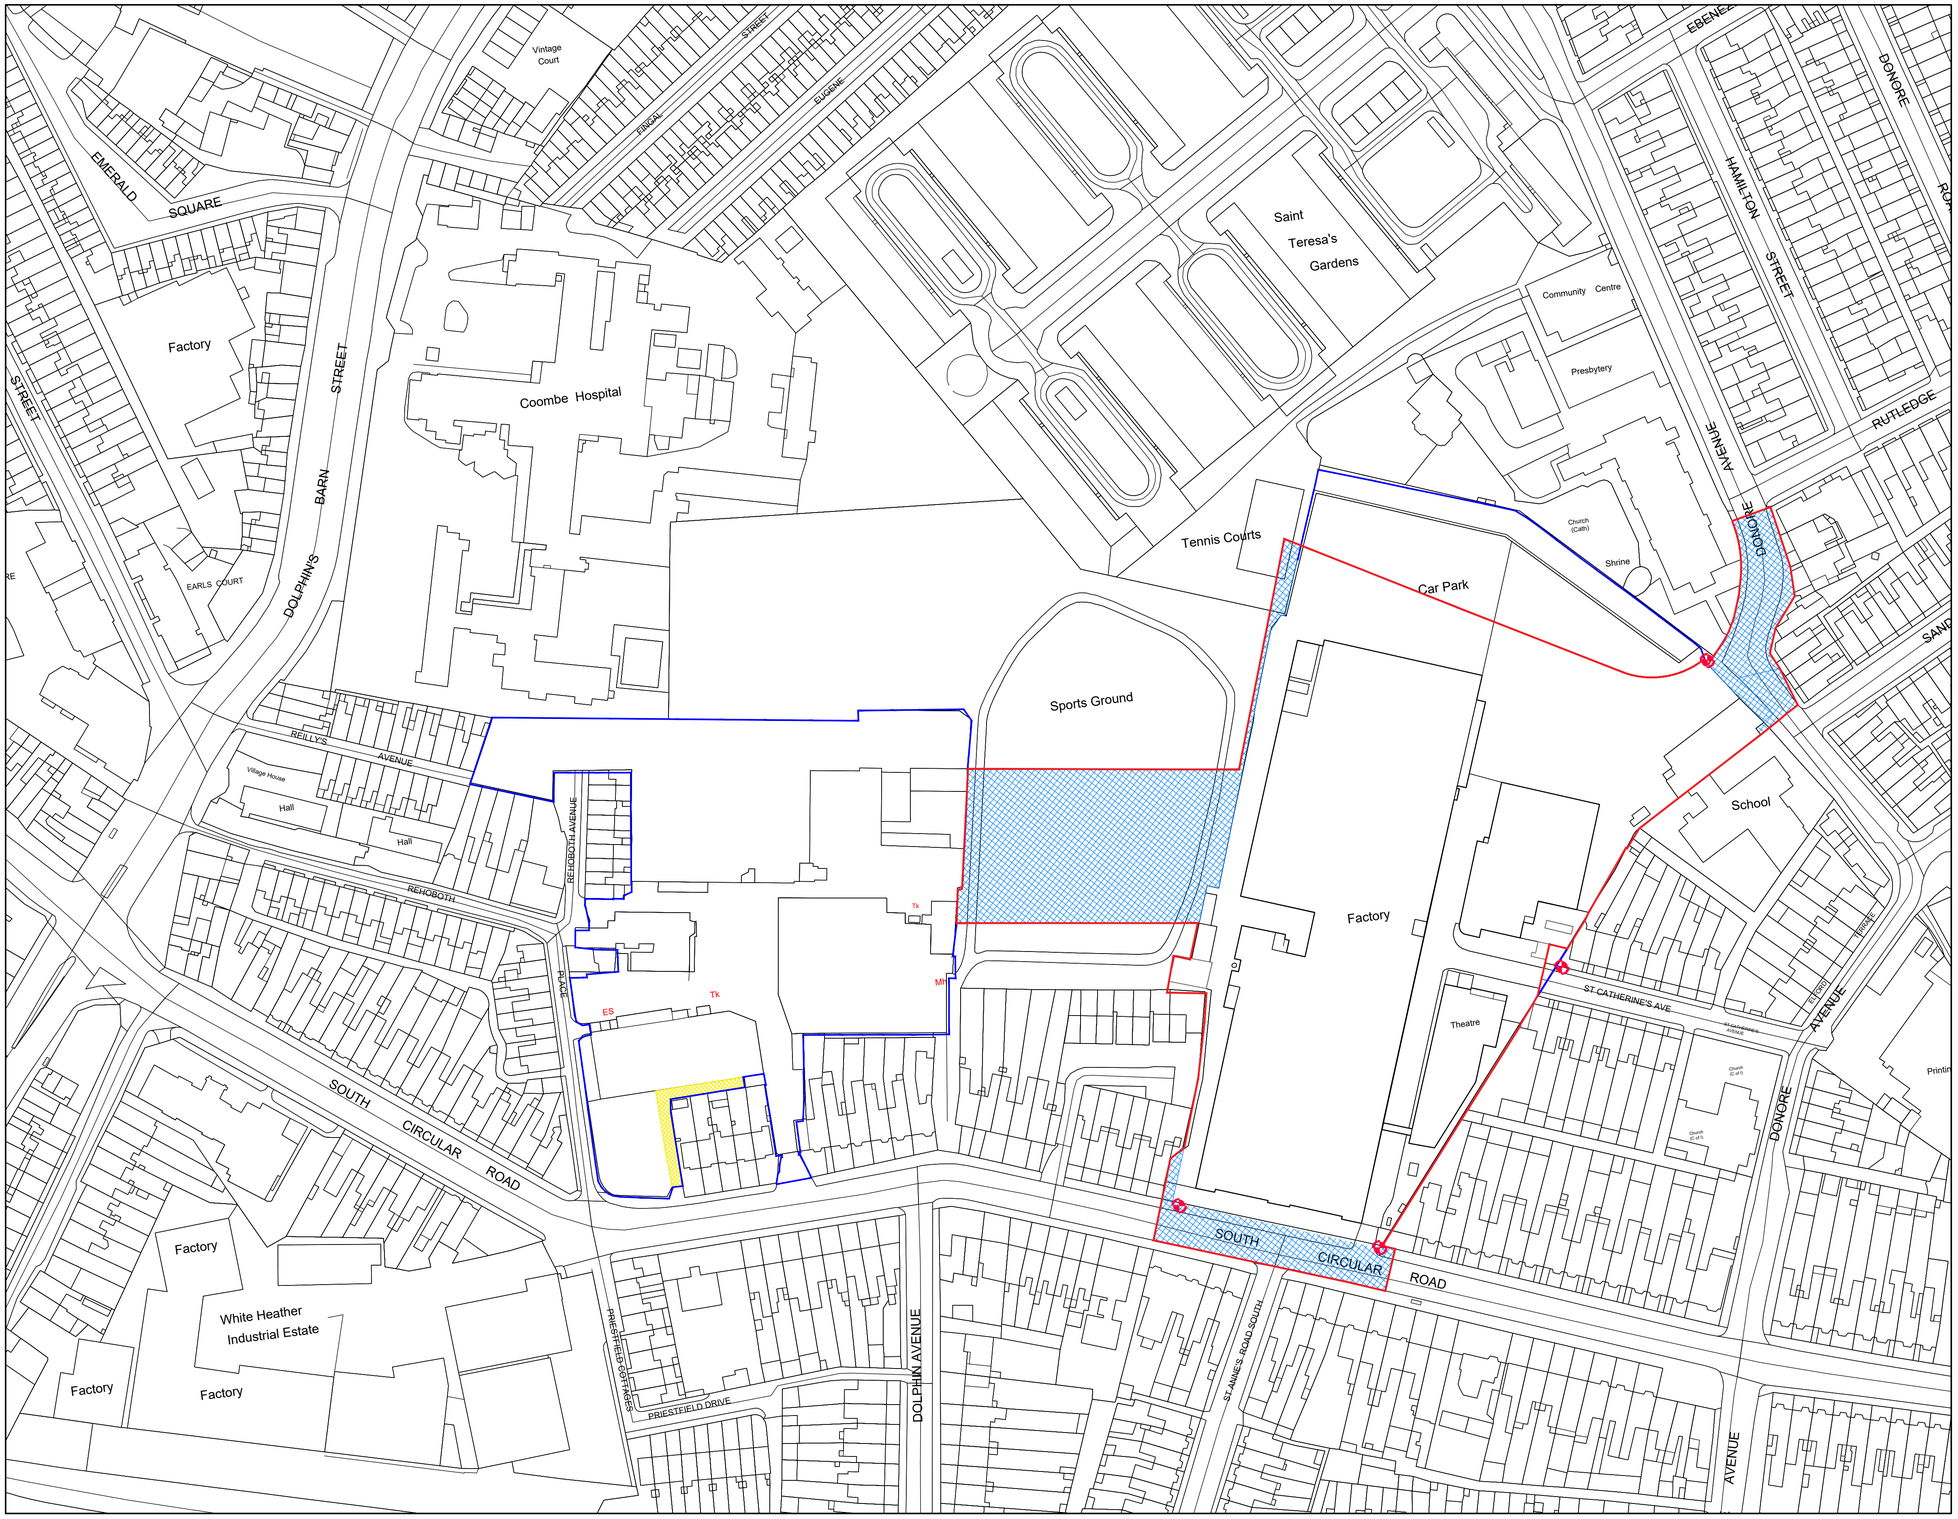

01
PL0001

SITE LOCATION PLAN

SCALE 1:1000

NOTE
ALL DIMENSIONS TO BE CHECKED ON SITE
NO DIMENSIONS TO BE SCALED FROM THIS DRAWING
THIS DRAWING IS TO BE READ IN CONJUNCTION WITH
RELEVANT CONSULTANTS DRAWINGS

N

SITE BOUNDARY
APPLICANT OWNERSHIP
WAYLEAVE
SITE IN DCC OWNERSHIP

TOTAL APPLICATION SITE AREA: 3.06 HA

LOCATION OF SITE NOTICE

Description:
==========
Digital Cartographic Model (DCM)

Publisher / Source:
==========
Ordnance Survey Ireland (OSi)

Data Source / Reference:
==========
PRIMEA

File Format:
==========
Autodesk AutoCAD (DWG, R2010)

File Name:
==========
1_20080541.1.dwg

Clip Extent / Area of Interest (AOI):
==========
LX,LY,UX,UY:715806.0,735901.5
LRX,LRY,ULX,ULY:715806.0,735901.5
LX,LY,UX,UY:715806.0,735901.5
URX,URY,LLX,LLY:715806.0,735901.5

Projection / Spatial Reference:
==========
Projection:IRENETM0_Irish_Transverse_Mercator

Centre Point Coordinates:
==========
X,Y:714217.7,732809.3

Reference Index:
==========
Map Series:1 Map Sheets
1:1,000 (:1000):19
1:1,250 (:1250):19
1:1,500 (:1500):24
1:2,000 (:2000):19

Data Extraction Date:
==========
Date:23-Sep-2019

Source Date Release:
==========
DCLMR Release V1.121.106

Product Version:
==========
Version:1.3

License / Copyright:
==========
Ordnance Survey Ireland , Terms of Use , apply
Please visit , www.osi.ie/about/terms-conditions ,

Ordnance Survey Ireland, 2019

Compiled and published by Ordnance Survey Ireland, Phoenix Park, Dublin 8, Ireland.

Unauthorised reproduction infringes Ordnance Survey Ireland and Government of Ireland copyright.

All rights reserved. No part of this publication may be copied, reproduced or transmitted in any form or by any means without the prior written permission of the copyright owners.

The representation on this map of a road, track or footpath is not evidence of the existence of a right of way.

Ordnance Survey maps never show legal property boundaries, nor do they show ownership of physical features.

Suirbhé Ireacht Oirdhe le Ireann, 2019

Ainle fhoirm: ainle ama fhoilsiú: Ait Suirbhé Ireacht Oirdhe le Ireann ar mo an Fhoinneoine, Baile Átha Cliath 8, Éire

Tá sé seo ar ais ag cóipeanfhoirm Ireacht Oirdhe le Ireann agus fhoilsíonn sé é.

Cosnóidh cóipeanfhoirm ceadúnach aon chuid den ábhar seo. Ní ceadaítear aon chóipeanfhoirm, athchéimniú, aistriú nó aon bhealach gan ceadú eile ach iomlán nó i gcuid, ar an dá taobh gan ceadú ó na sealbhóirí cóipeanfhoirm.

Ní léiríonn a léar, bealach nó róis a bhfuil an ceart dlíthiúil ar an léarscáil seo.

Ní léiríonn léarscáil ainmneacha dlíthiúil maoine. Ní léiríonn léarscáil na hIreann phoiblí dlíoghtha, nó léiríonn siad, ní léiríonn siad an ghnéithe fisiúla, na

REV	DATE	DESCRIPTION	CHKD	DRN
A	DEC 2020	ISSUED FOR PLANNING	BF	EW

PLANNING

Henry J Lyons

Architecture + Interiors
henryjlyons.com

+353 1 888 3333
info@henryjlyons.com

51-54 Pearse Street
Dublin D02 KA66

KPF
Kohn Pedersen Fox Associates (International) PA
Architects and Planning Consultants
7a Langley Street
London WC2H 9JA
England
T: +44 (0) 20 3119 5300
F: +44 (0) 20 7497 1175
http://www.kpf.com

CLIENT
DBTR-SCR1 Fund

PROJECT
SHD on the former Player Wills Site and Dublin City Council Lands at South Circular Road, Dublin 8

JOB NUMBER:	950578
DATE	OCTOBER 2020
SCALE:	1:1000 @A1
DRAWN	RMD
CHECKED	BF
FILE NAME	950578 P0001 Site Location Map

DRAWING
SITE LOCATION MAP

BLOCK	DRAWING NUMBER	ZONE	REVISION
	PL0001		A

© Henry J Lyons