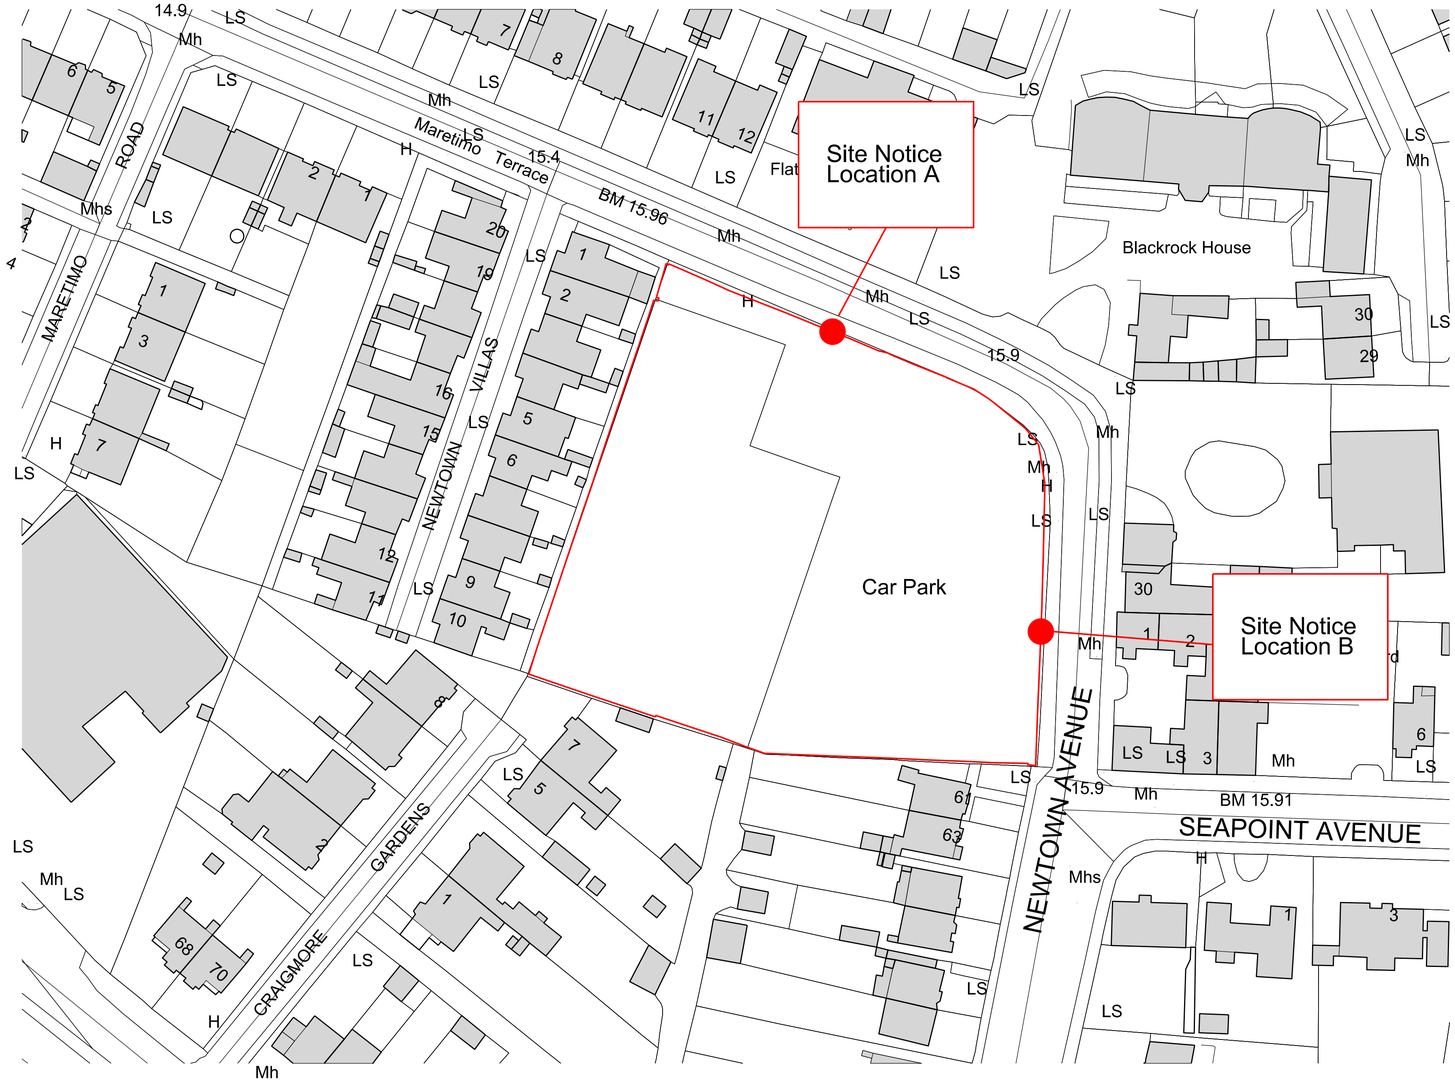

Site Notice Location Plan

0 5m 25m 50m

Revision	Date	Description	By	Check
00	27.11.20	Planning Issue	CM	JMcK

Client logo

SEABREN

Notes

Do not scale drawings. All dimensions should be checked on site. Errors to be reported to architect. To be read in conjunction with all relevant architects services and engineers drawings.

Contractors, sub-contractors and suppliers must verify any critical dimensions on site prior to fabrication of any building element. Any discrepancies are to be reported to the architect.

This drawing should be read in conjunction with all relevant specifications, engineers and specialists consultants information. Any discrepancies must be reported prior to installation.

Key

Red Line Boundary

Metropolitan Workshop

Tower 2, Fumbally Court
Fumbally Lane, Dublin D08 N2N8

00 353 (0) 1531 4889
www.metwork.ie

Project:	Europa Blackrock
Client:	Seabren Developments Ltd
Location	Blackrock, Co. Dublin
Title:	Site Notice Plan
Date:	27th Nov 2020
Scale:	1:500 @ A1 & 1:1000 @ A3 OS Number: N0086920

Drawing Number:	Job No.	Status	Package	Reference	Revision
	1908	Planning	n/a	n/a	00