No part of this document may be re-produced or transmitted in any form or stored in any retrieval system of any nature without the written permission from Homan O'Brien Associates as copyright holder except as agreed for use on the project for which the document was originally issued. © Homan O'Brien Associates Copyright.

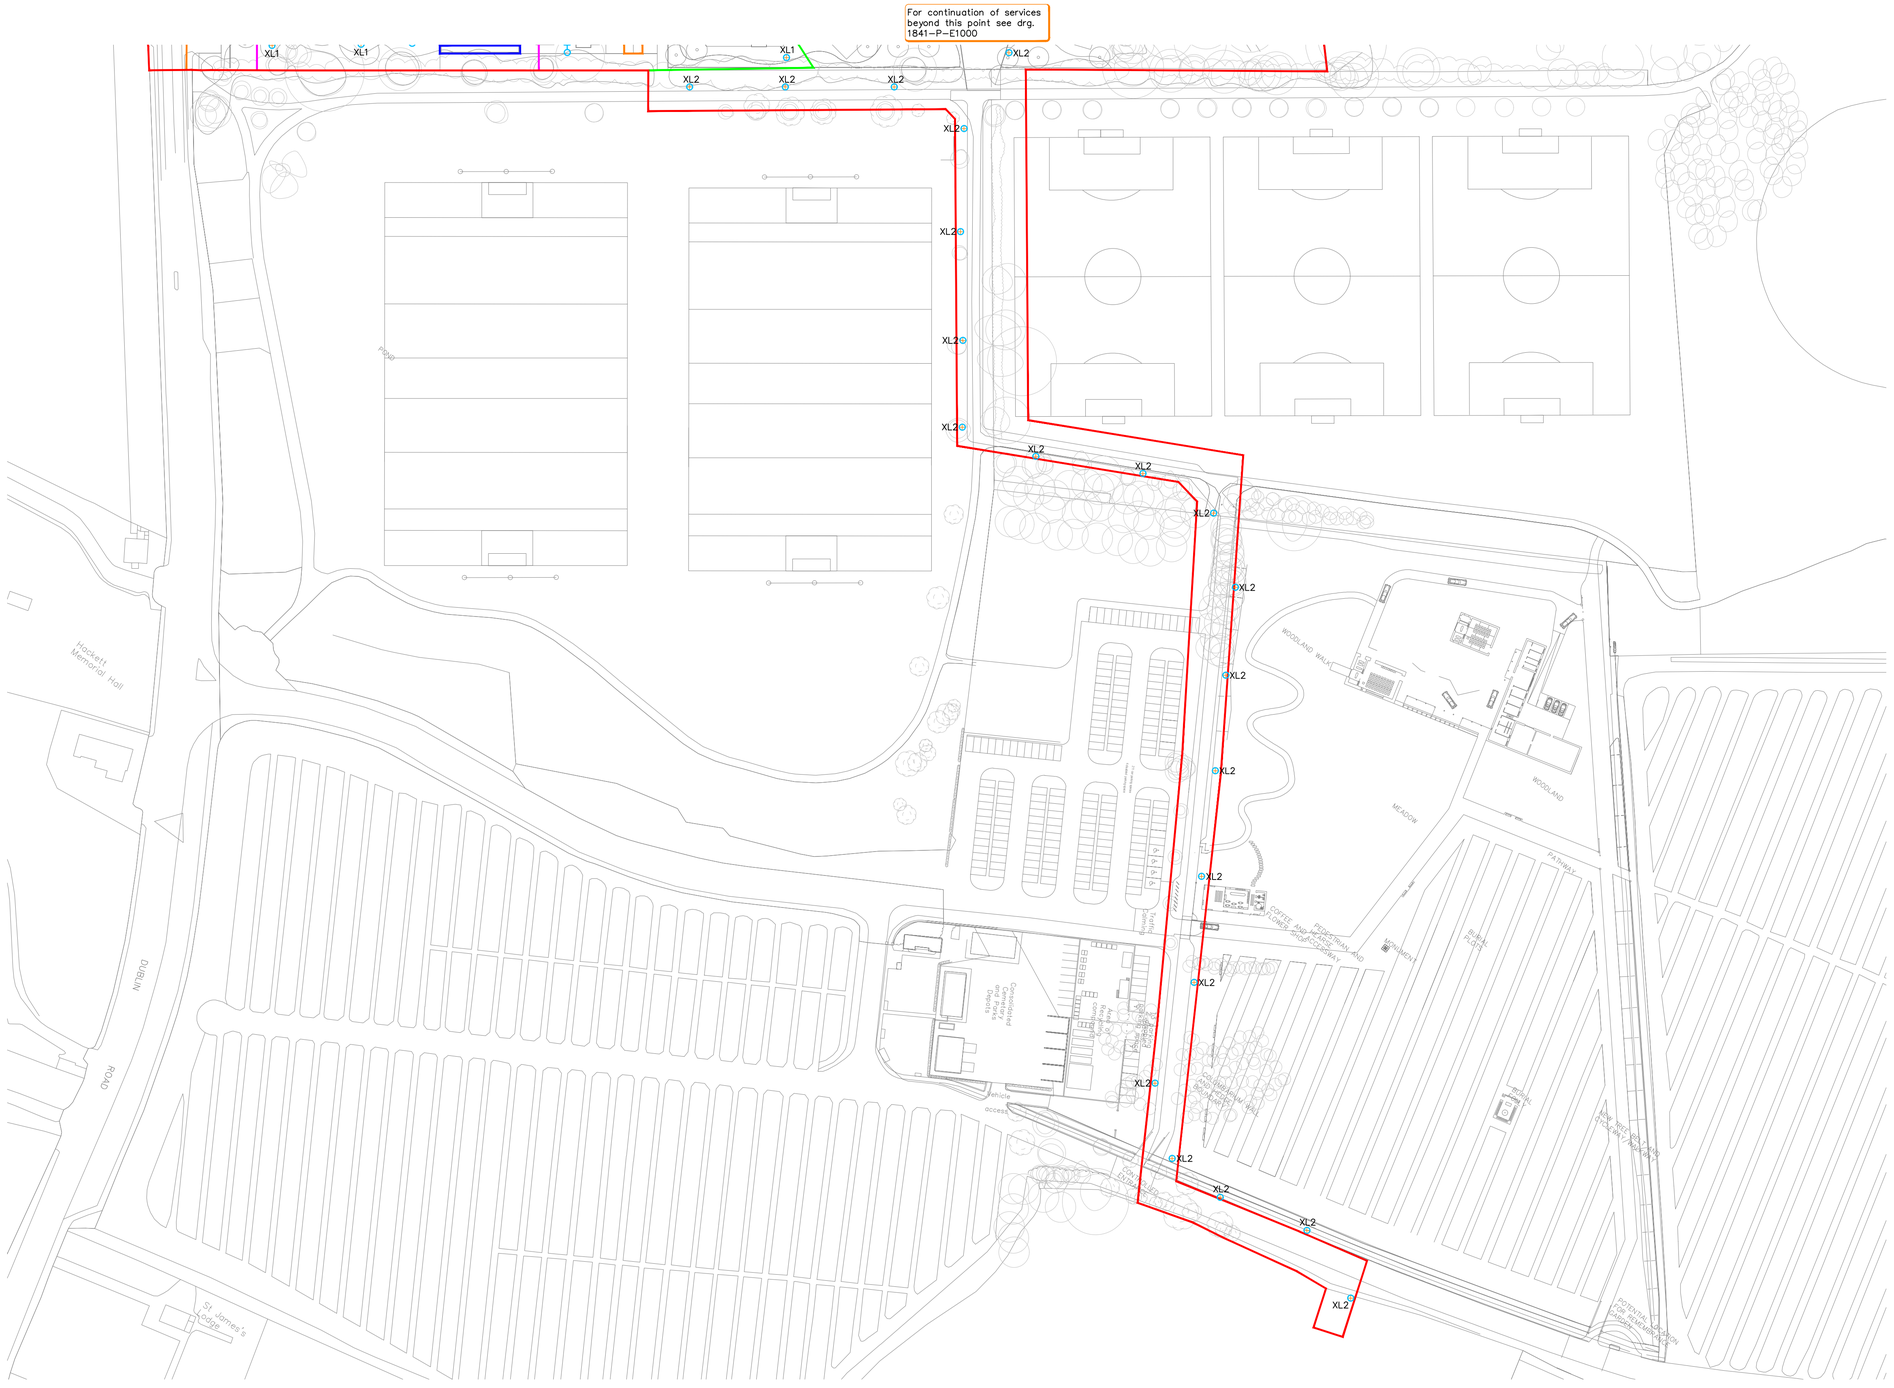
For continuation of services beyond this point see drg. 1841–P–E1000
XL1
XL2
Hackett Memorial Hall
DUBLIN ROAD
St James's Cottage
WOODLAND WALK
WOODLAND
MEADOW
PATHWAY
PEDESTRIAN AND CYCLIST ONLY ROADWAY
Vehicle access
Cycle Parking
Pedestrian Access
Gate
Gate
Gate